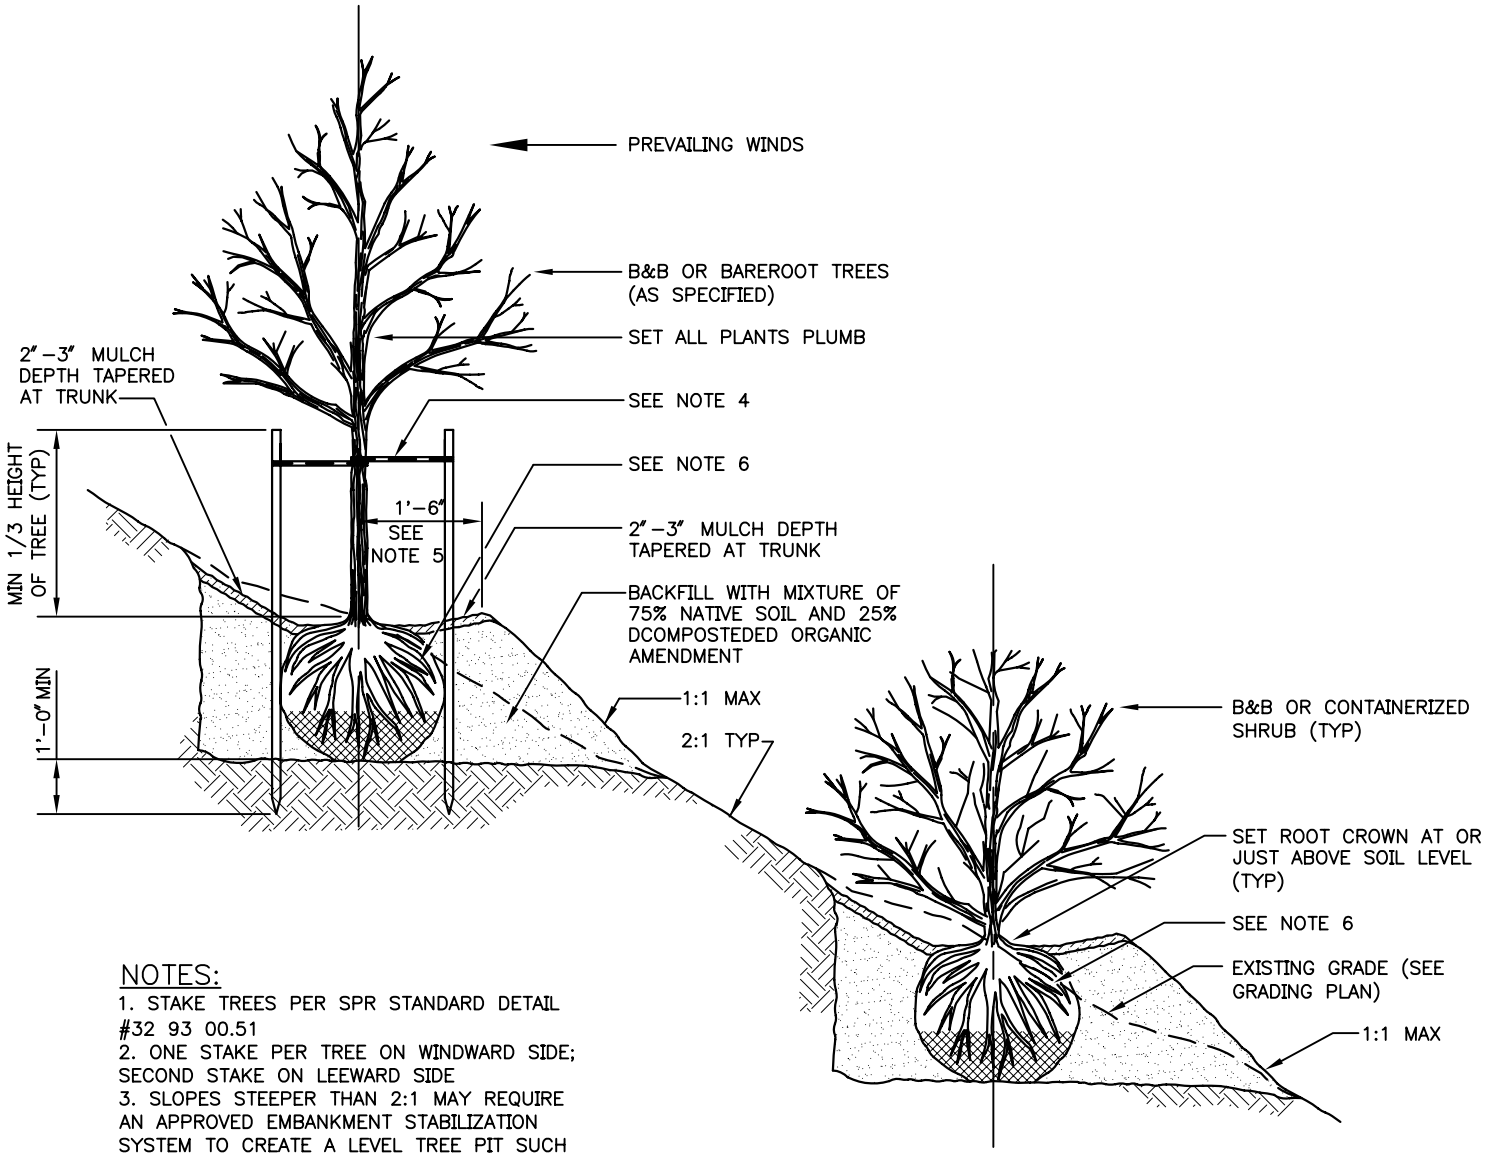

NOTES:

1. STAKE TREES PER SPR STANDARD DETAIL #32 93 00.51
2. ONE STAKE PER TREE ON WINDWARD SIDE; SECOND STAKE ON LEEWARD SIDE
3. SLOPES STEEPER THAN 2:1 MAY REQUIRE AN APPROVED EMBANKMENT STABILIZATION SYSTEM TO CREATE A LEVEL TREE PIT SUCH AS: ROCK FACING, PRECAST CONCRETE WALL UNITS, TIMBER WALLS, OR MANUFACTURED SLOPE BIO–RETENTION UNITS.
4. "CHAINLOCK" TREE TIES. LOOP EACH TIE AROUND TREE LOOSELY TO PROVIDE 1" SLACK FOR DIAMETER OF GROWTH.
5. SHAPE SOIL TO PROVIDE 3' DIAMETER OR ROOTBALL DIAMETER, WHICHEVER IS GREATER, WATERING RING.
6. REMOVE ALL WIRE AND STRING. REMOVE TOP 2/3 OF BURLAP.

City of Seattle Department of Parks & Recreation	**TREE & SHRUB PLANTING ON SLOPES** **STD. DETAIL NO. 32 93 49**