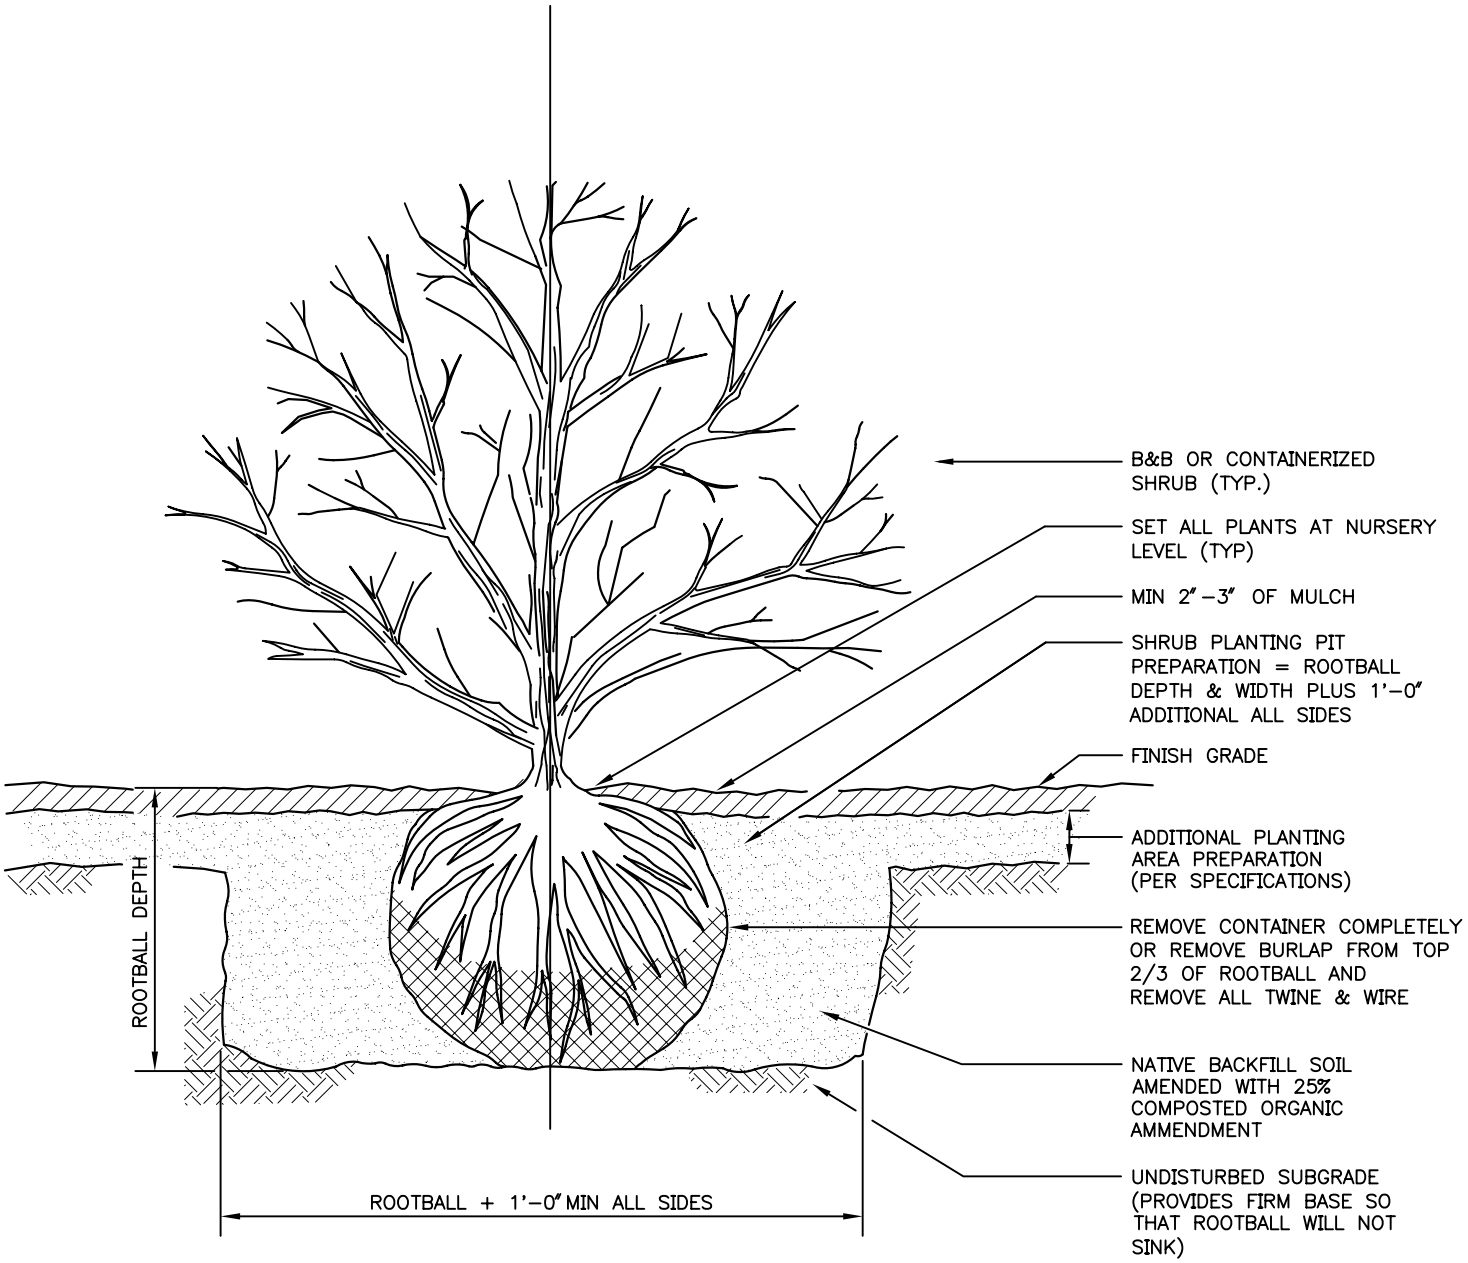

City of Seattle Department of Parks & Recreation	**SHRUB PLANTING DETAIL** **STD. DETAIL NO. 32 93 33**