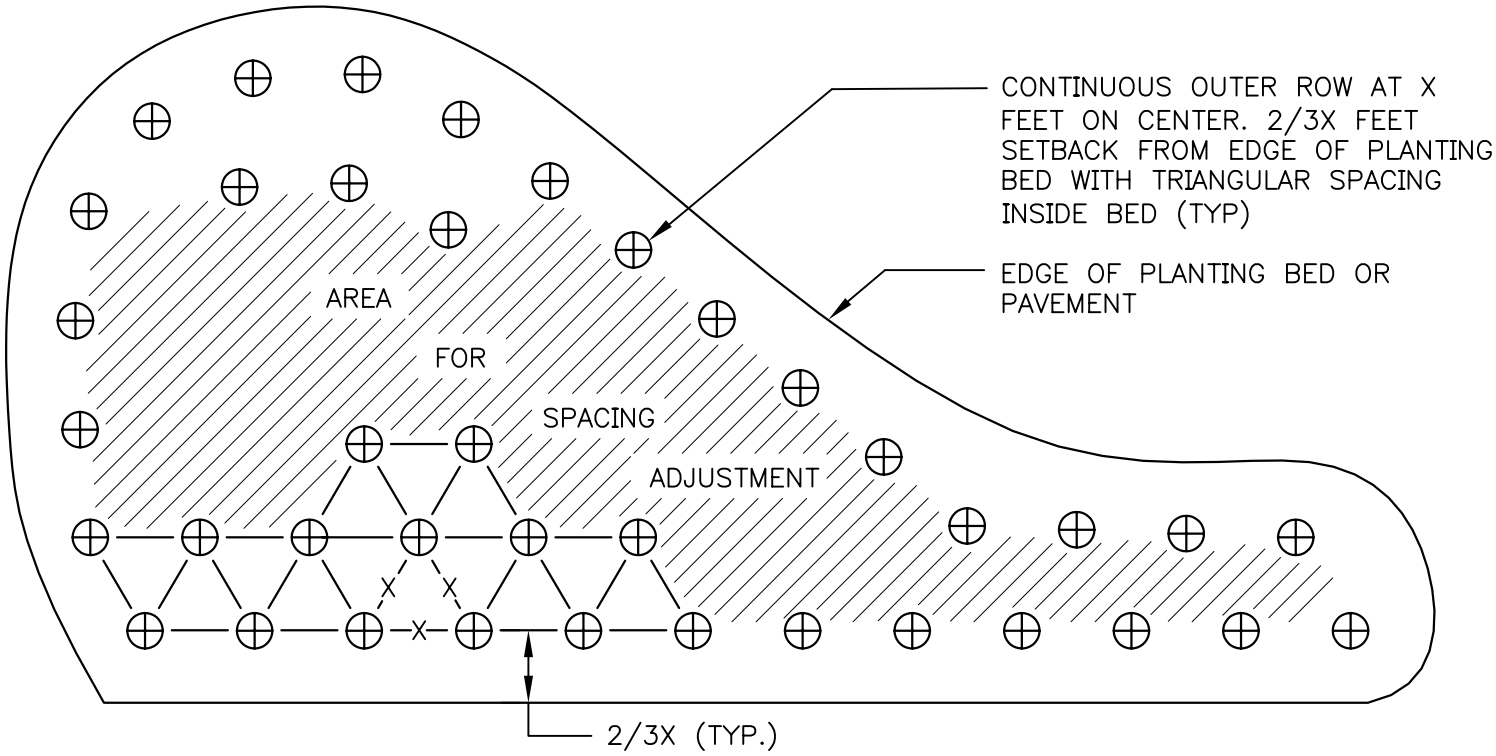

X = RECOMMENDED SPACING (SEE LANDSCAPE DETAIL ON DRAWING)

⊕ = ACTUAL PLANT LOCATIONS

City of Seattle Department of Parks & Recreation	**TYPICAL PLANTING PATTERN** **STD. DETAIL NO. 32 93 36**