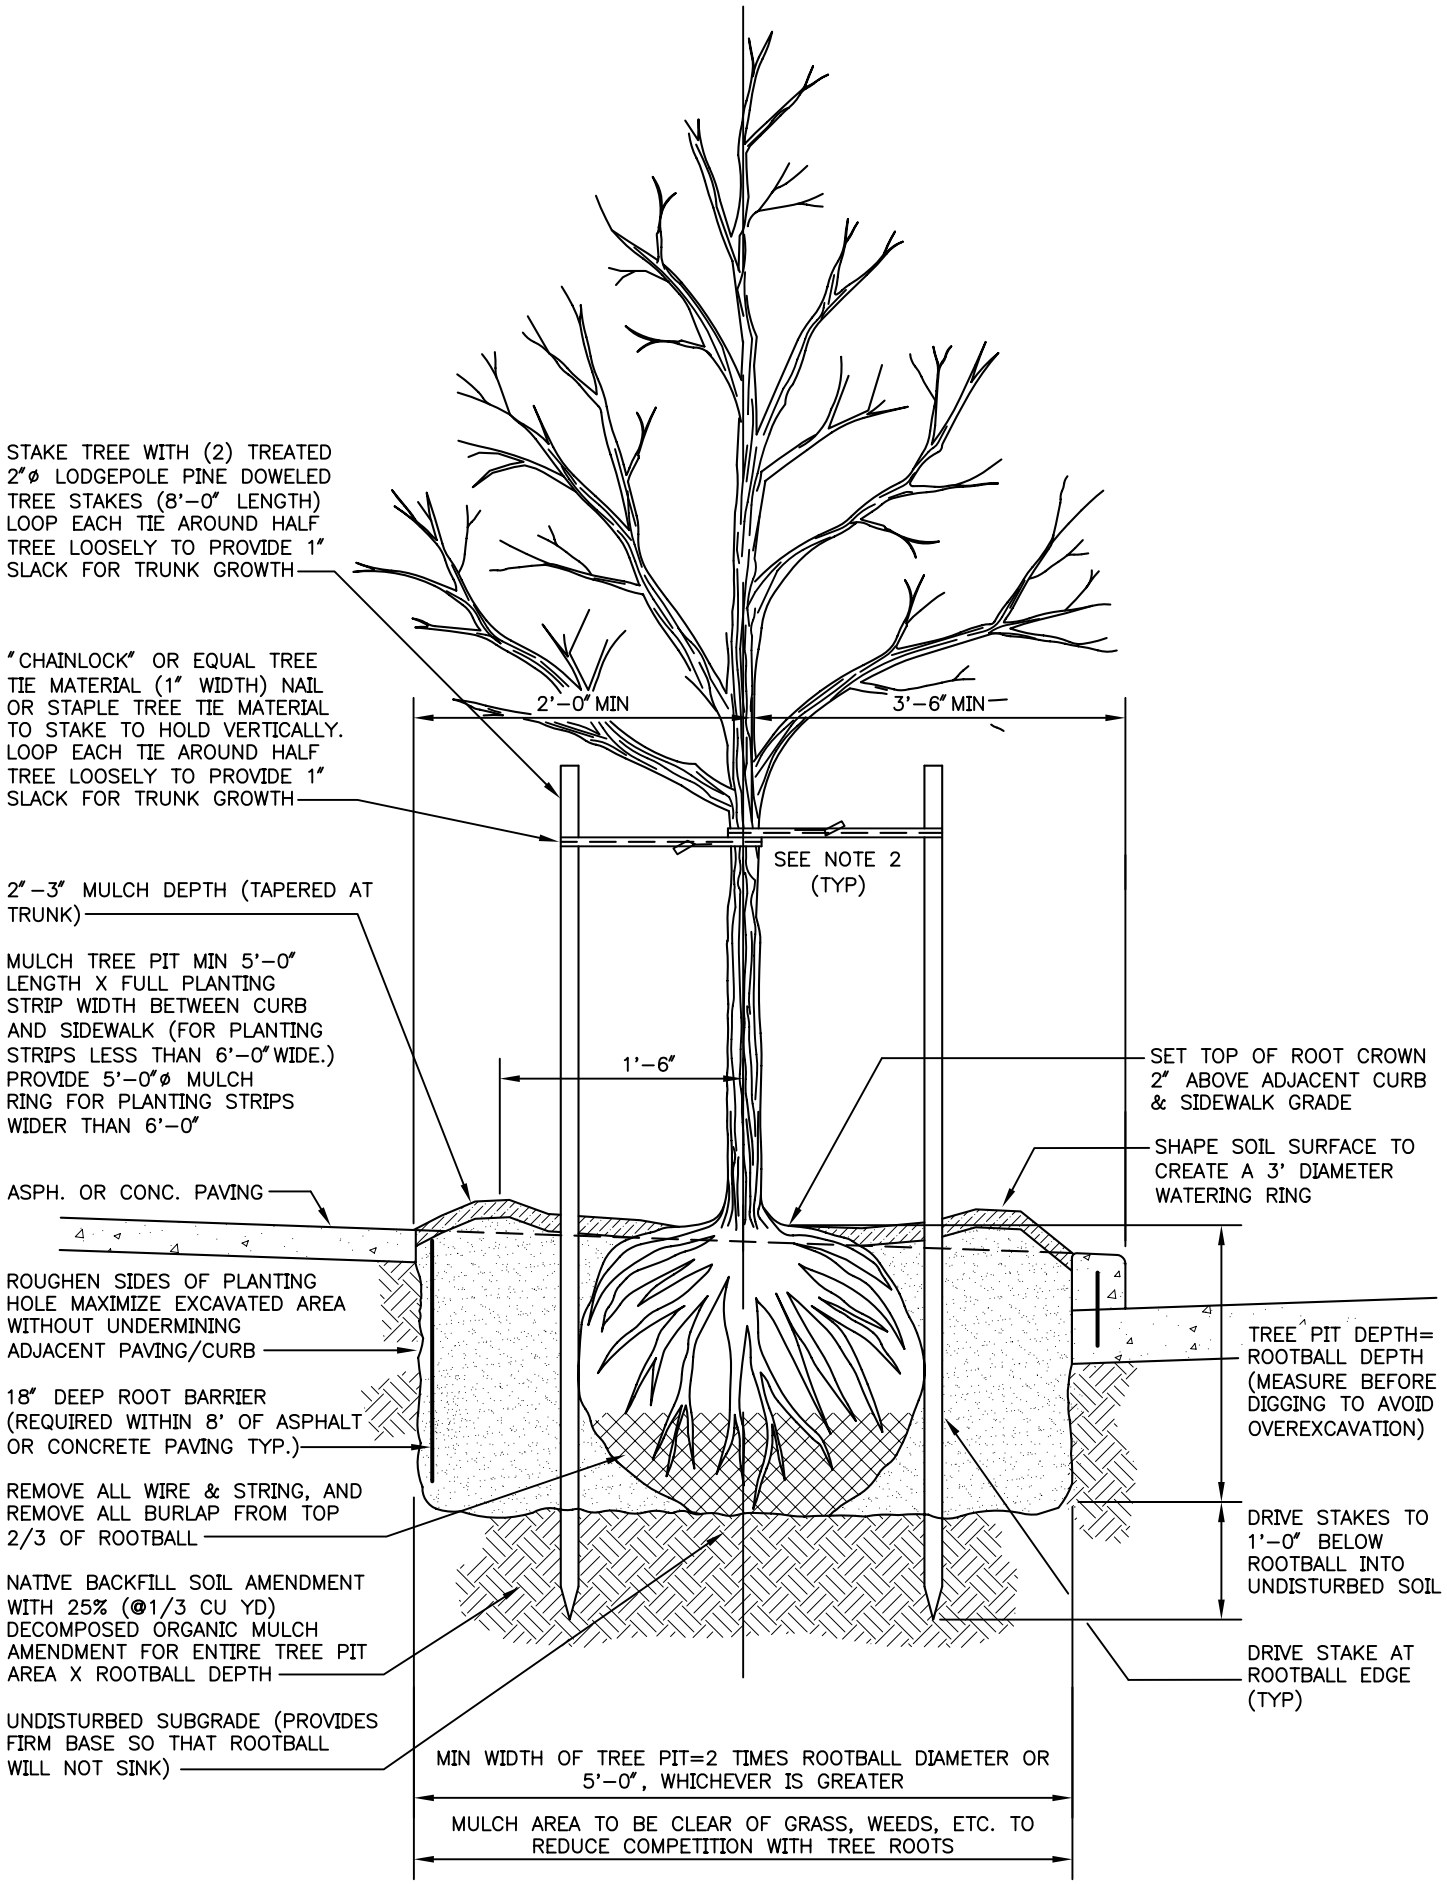

City of Seattle
Department of Parks & Recreation

DECIDUOUS PARK/STREET TREE PLANTING, STAKING & ROOT BARRIER DETAIL

STD. DETAIL NO. 32 93 43