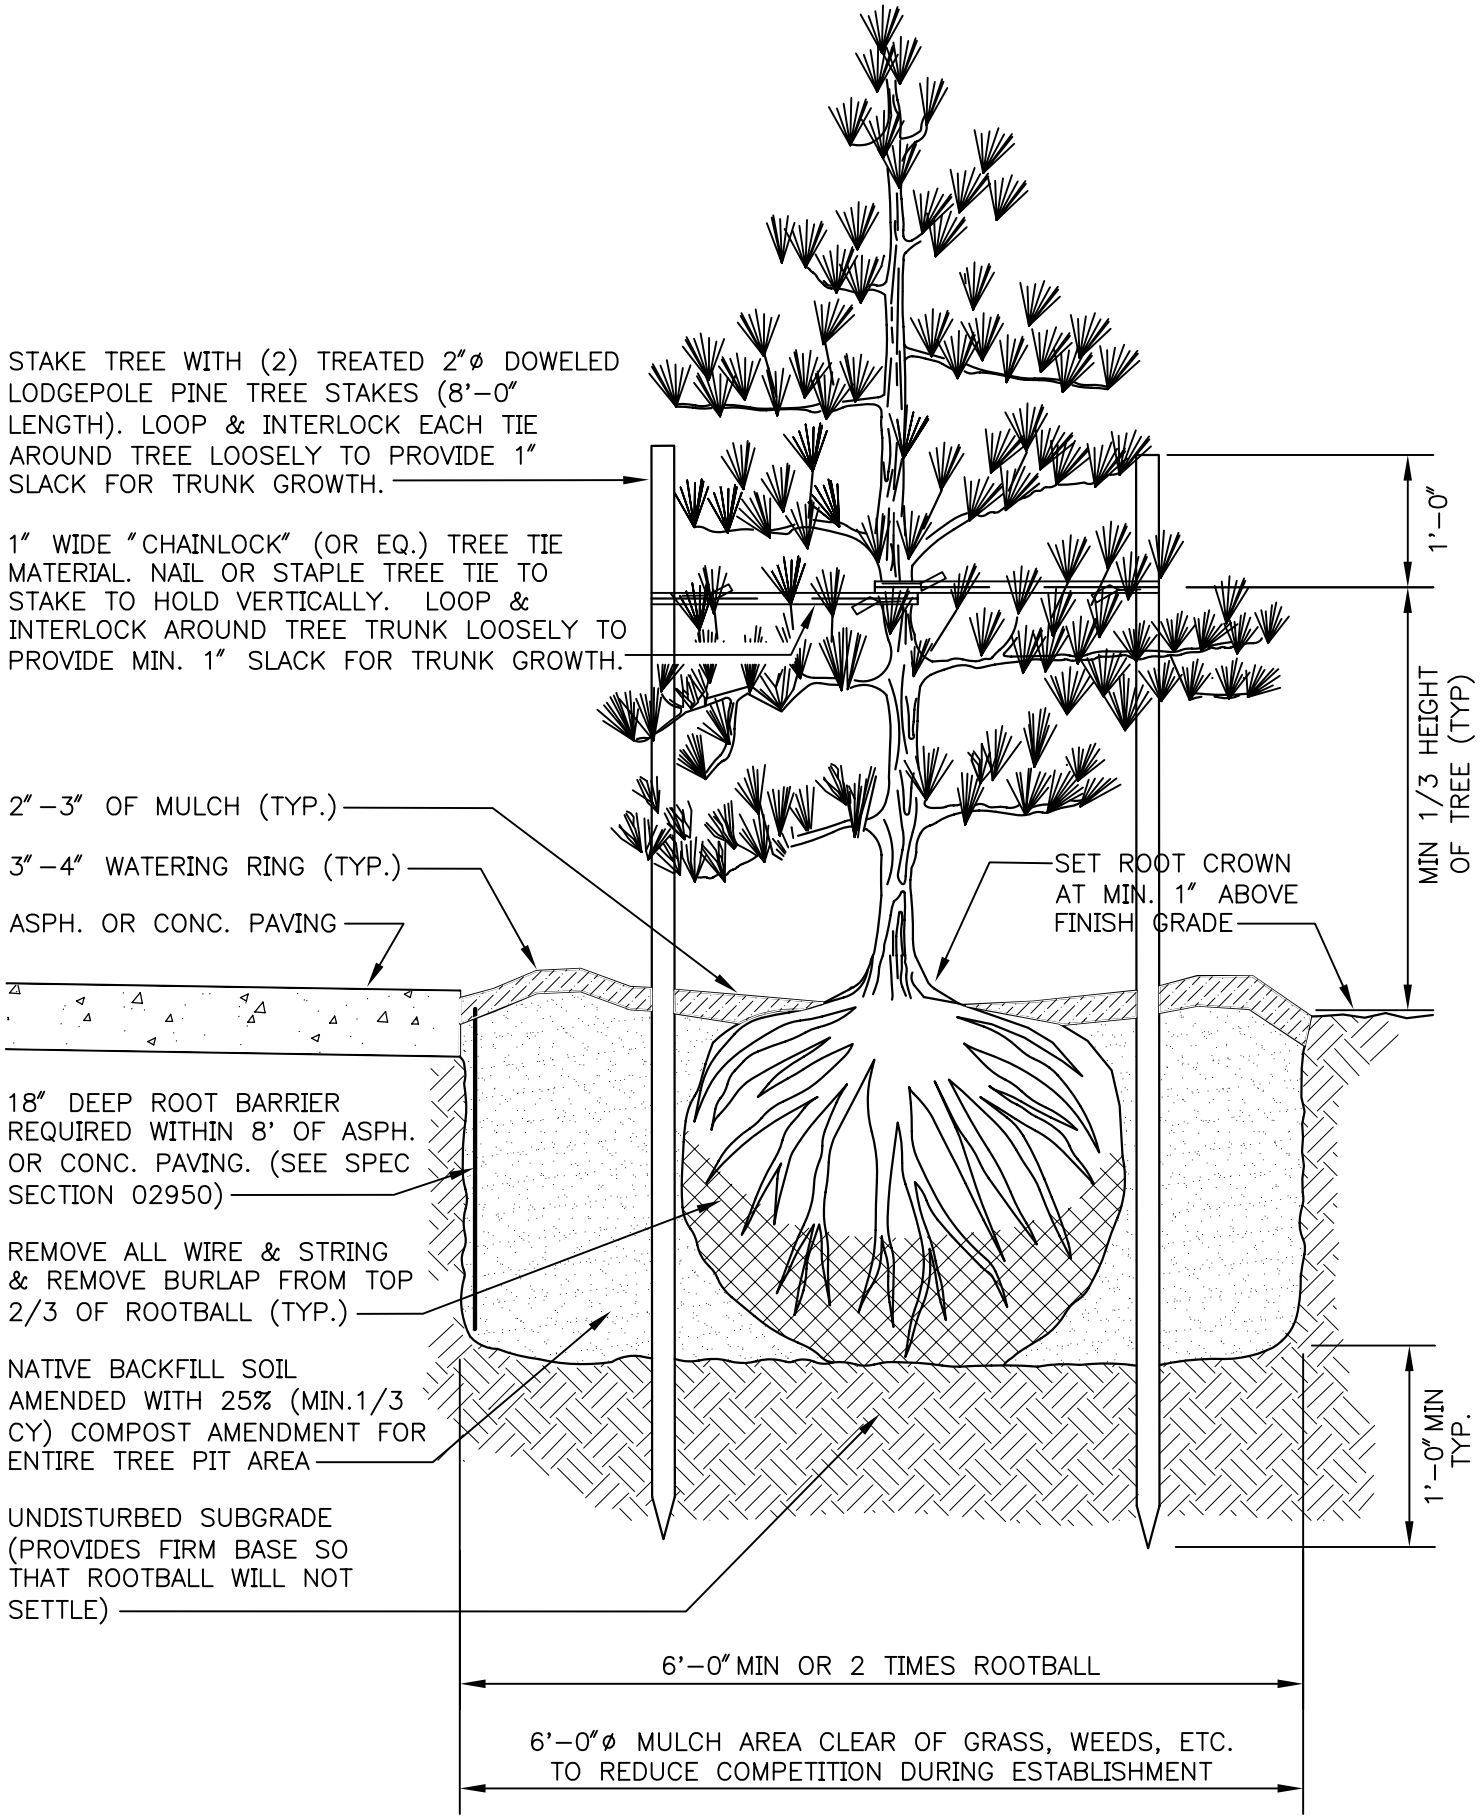

City of Seattle
Department of Parks & Recreation

CONIFEROUS TREE PLANTING, STAKING, & ROOT BARRIER DETAIL

STD. DETAIL NO. 32 93 46