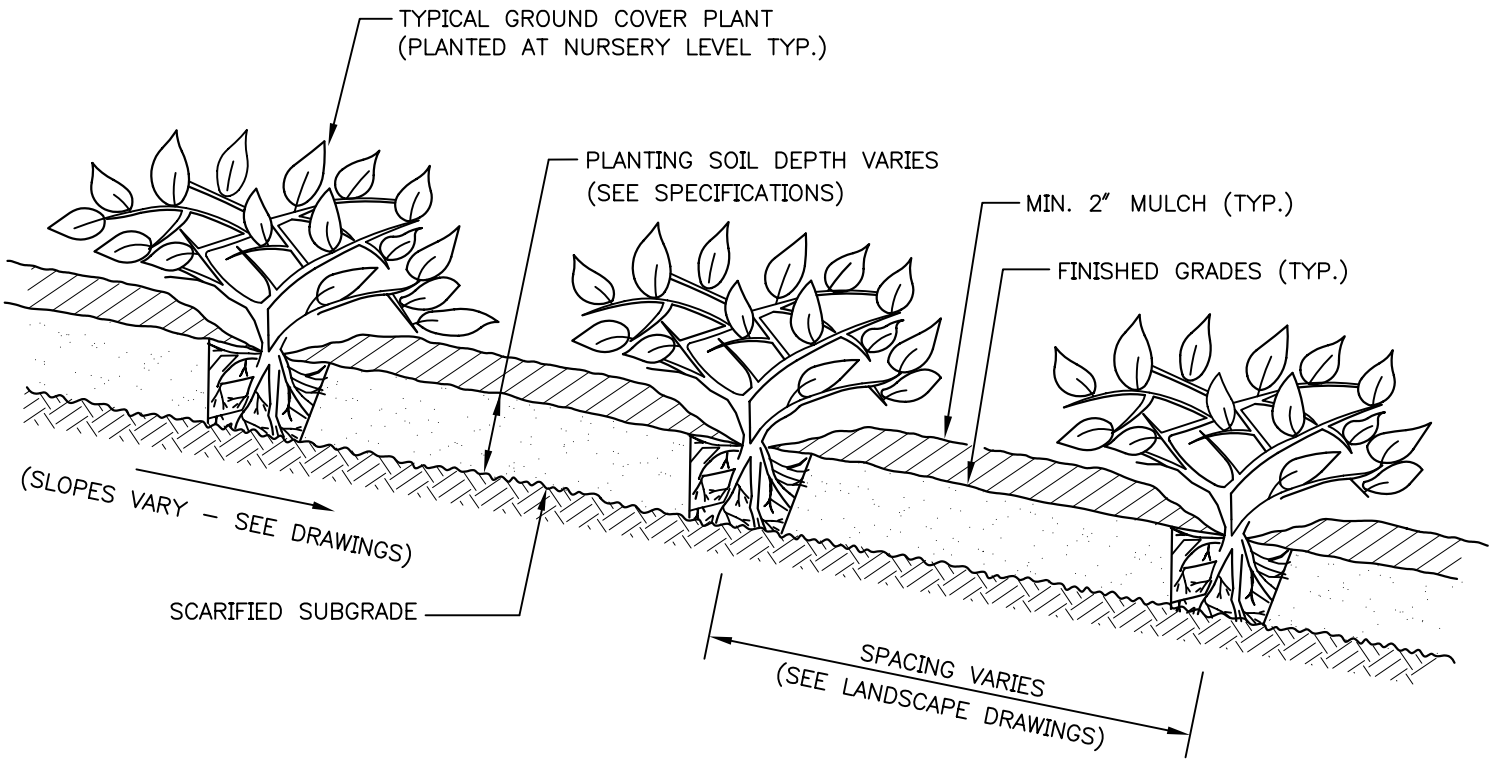

City of Seattle Department of Parks & Recreation	**GROUND COVER PLANTING** **STD. DETAIL NO. 32 93 13**